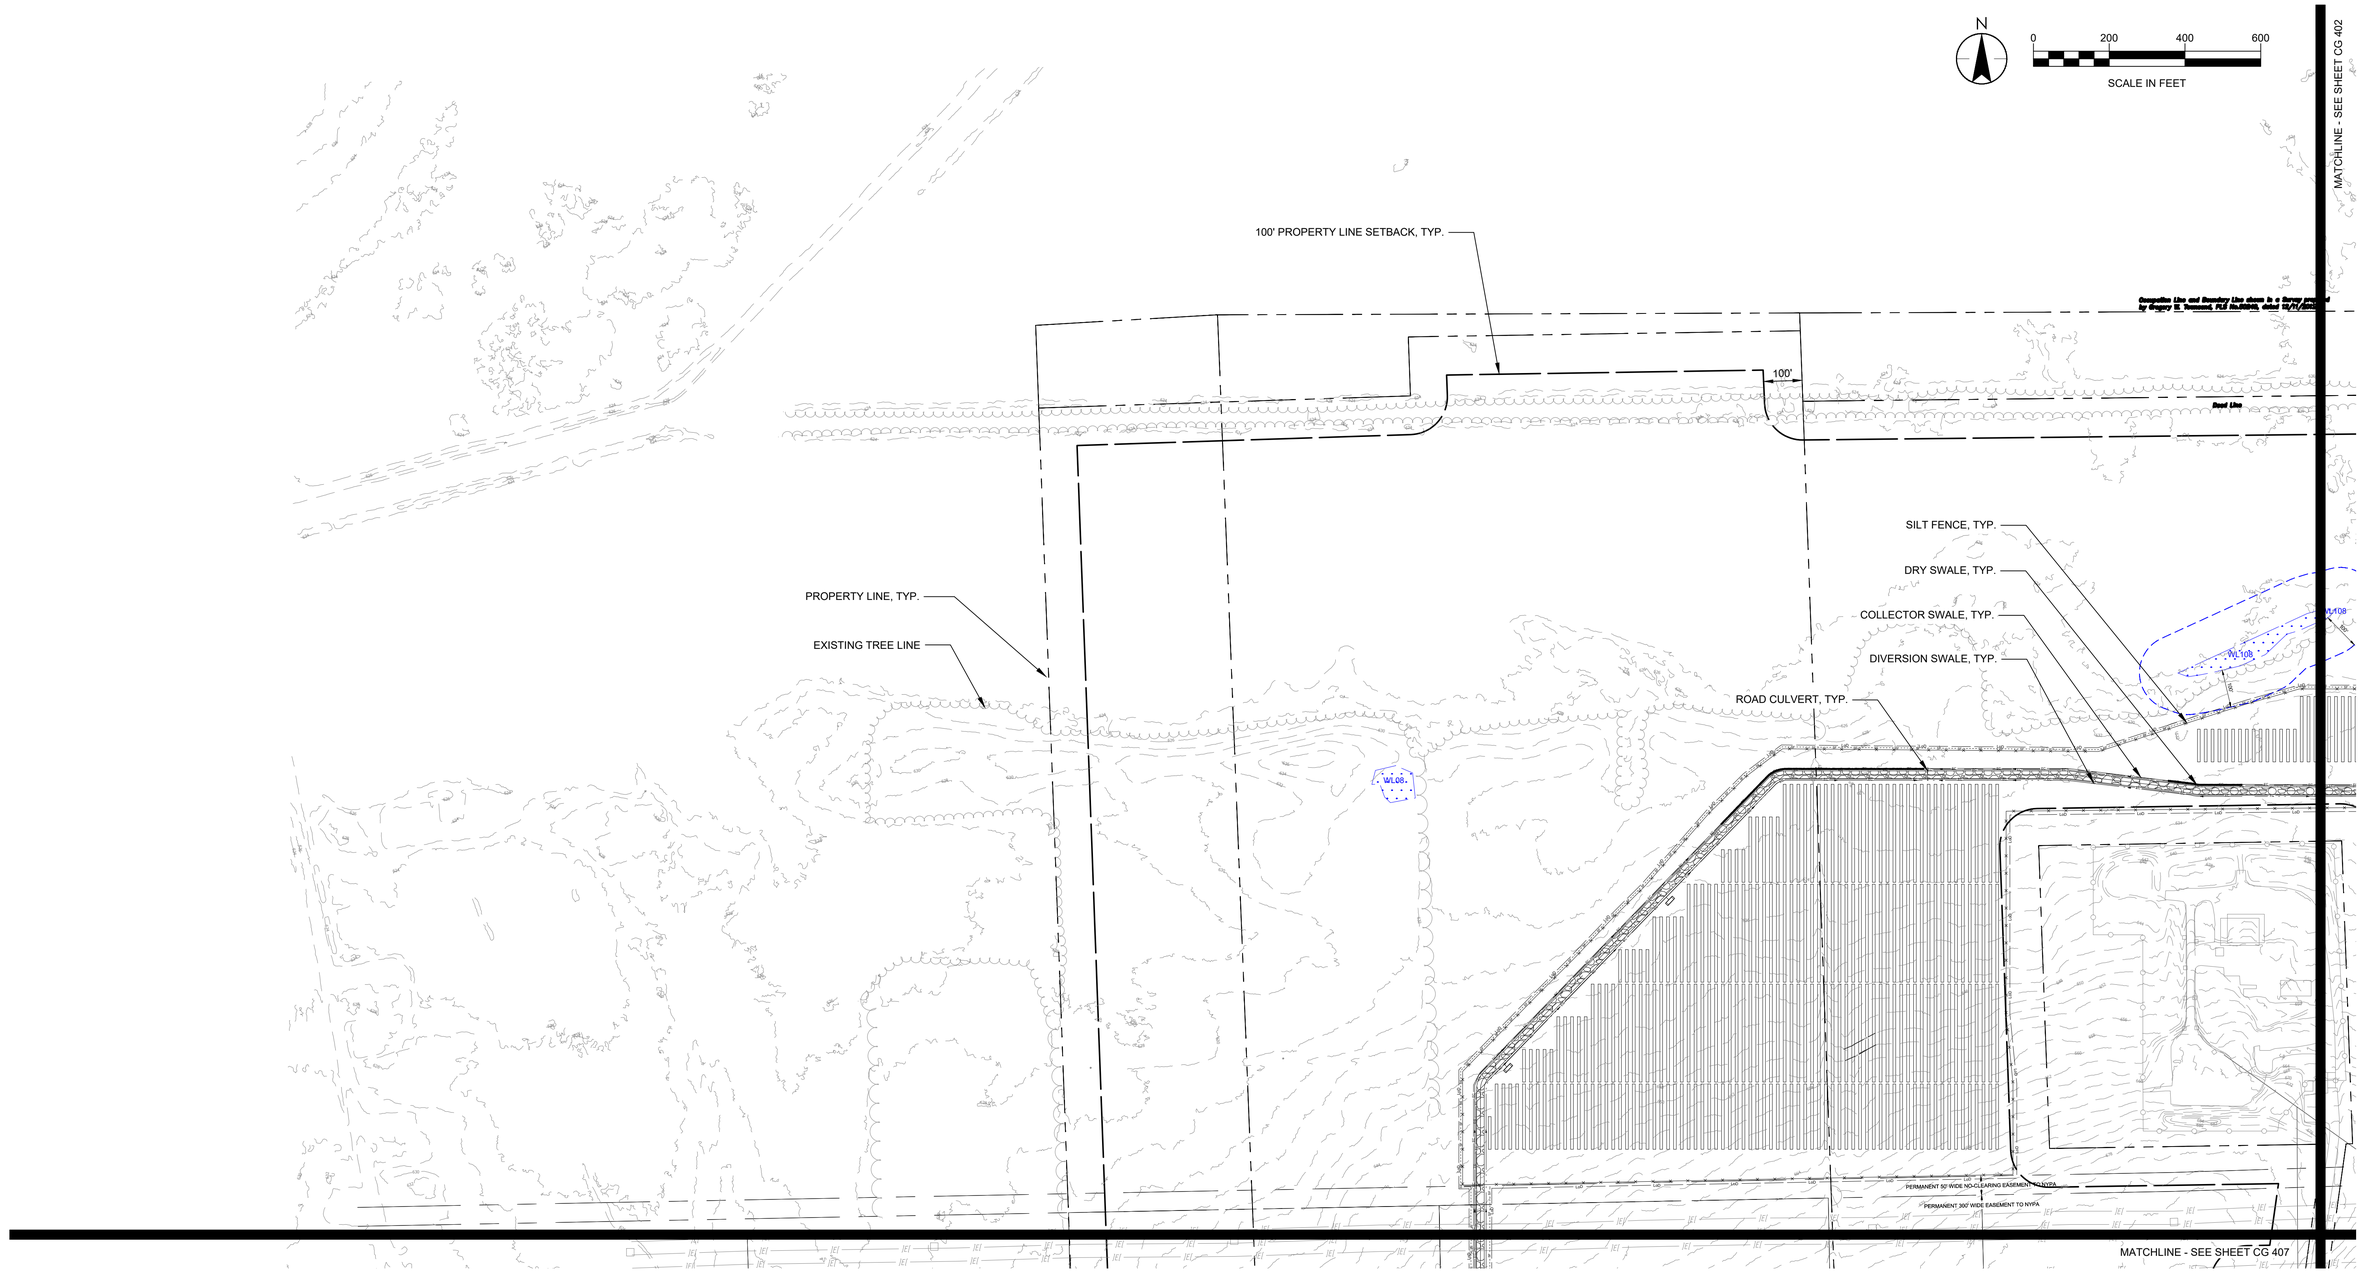


Revision	By	Appd.	YY.MM.DD

Issued	By	Appd.	YY.MM.DD
1 EXHIBIT 5: DESIGN DRAWINGS	MDF	TMP	21.05.21

GENERAL LEGEND

- PROPERTY LINE/RIGHT OF WAY
- SETBACK LINE
- EASEMENT
- WETLAND LIMITS
- EXISTING TREE LINE
- PROPOSED TREE LINE
- GRAVEL ACCESS ROAD
- LIMIT OF DISTURBANCE — LOD —
- SILT FENCE
- FENCE WITH GATE
- ELECTRICAL CONDUIT LINE
- HORIZONTAL DIRECTIONAL DRILLING LIMIT — HDD —
- PROPOSED LAYDOWN AREA

Stantec
61 Commercial Street, Suite 100
Rochester, New York
www.stantec.com

Copyright Reserved
The Contractor shall verify and be responsible for all dimensions. DO NOT scale the drawing - any errors or omissions shall be reported to Stantec without delay.
The Copyrights to all designs and drawings are the property of Stantec. Reproduction or use for any purpose other than that authorized by Stantec is forbidden.

Client/Project
HECATE ENERGY CIDER SOLAR LLC
500MW AC CIDER SOLAR FARM

OAKFIELD & ELBA, NY
GENESEE COUNTY, NY

File Name: CG401.dwg	TJC	TMP	MDF	20.12.04
	Dwn.	Chkd.	Dsgn.	YY.MM.DD

Title
DETAILED GRADING AND EROSION CONTROL PLAN

Project No.	Scale	
190502038	1"=200'	
Drawing No.	Sheet	Revision
CG 401	38 of 63	0

\\US1275-F02\shared_projects\190502038\05_report_deliv\dwgs_design\CAD_figures\CG401.dwg
2021/05/21 1:55 PM By: Fonner, Matt

ORIGINAL SHEET - ANSI D

MATCHLINE - SEE SHEET CG 401

MATCHLINE - SEE SHEET CG 403

N

0 200 400 600

SCALE IN FEET

PROPERTY LINE, TYP.

100' PROPERTY LINE SETBACK, TYP.

100'

STABILIZED CONSTRUCTION ENTRANCE

FISHER ROAD

SILT FENCE, TYP.

DRY SWALE, TYP.

COLLECTOR SWALE, TYP.

DIVERSION SWALE, TYP.

ROAD CULVERT, TYP.

EXISTING TREE LINE

250' BUILDING SETBACK, TYP.

PERMANENT 50' WIDE NO-CLEARING EASEMENT TO NYPA

PERMANENT 300' WIDE EASEMENT TO NYPA

MATCHLINE - SEE SHEET CG 408

GENERAL LEGEND

- PROPERTY LINE/RIGHT OF WAY
- SETBACK LINE
- EASEMENT
- WETLAND LIMITS
- EXISTING TREE LINE
- PROPOSED TREE LINE
- GRAVEL ACCESS ROAD
- LIMIT OF DISTURBANCE
- SILT FENCE
- FENCE WITH GATE
- ELECTRICAL CONDUIT LINE
- HORIZONTAL DIRECTIONAL DRILLING LIMIT
- PROPOSED LAYDOWN AREA

Revision	By	Appd.	YY.MM.DD
1 EXHIBIT 5: DESIGN DRAWINGS	MDF	TMP	21.05.21
Issued	By	Appd.	YY.MM.DD

Stantec

61 Commercial Street, Suite 100
Rochester, New York
www.stantec.com

Copyright Reserved

The Contractor shall verify and be responsible for all dimensions. DO NOT scale the drawing - any errors or omissions shall be reported to Stantec without delay.
The Copyrights to all designs and drawings are the property of Stantec. Reproduction or use for any purpose other than that authorized by Stantec is forbidden.

Client/Project

HECATE ENERGY CIDER SOLAR LLC
500MW AC CIDER SOLAR FARM

OAKFIELD & ELBA, NY
GENESEE COUNTY, NY

File Name: CG402.dwg	TJC	TMP	MDF	20.12.04
	Dwn.	Chkd.	Dsgn.	YY.MM.DD


Title

DETAILED GRADING AND EROSION CONTROL PLAN

Project No.	Scale	
190502038	1"=200'	
Drawing No.	Sheet	Revision
CG 402	39 of 63	0

\\US1275-FP02\shared_projects\190502038\05_report_deliv\dwgs_design\CAD_figures\CG402.dwg
2021/05/21 1:57 PM By Former, Matt

ORIGINAL SHEET - ANSI D

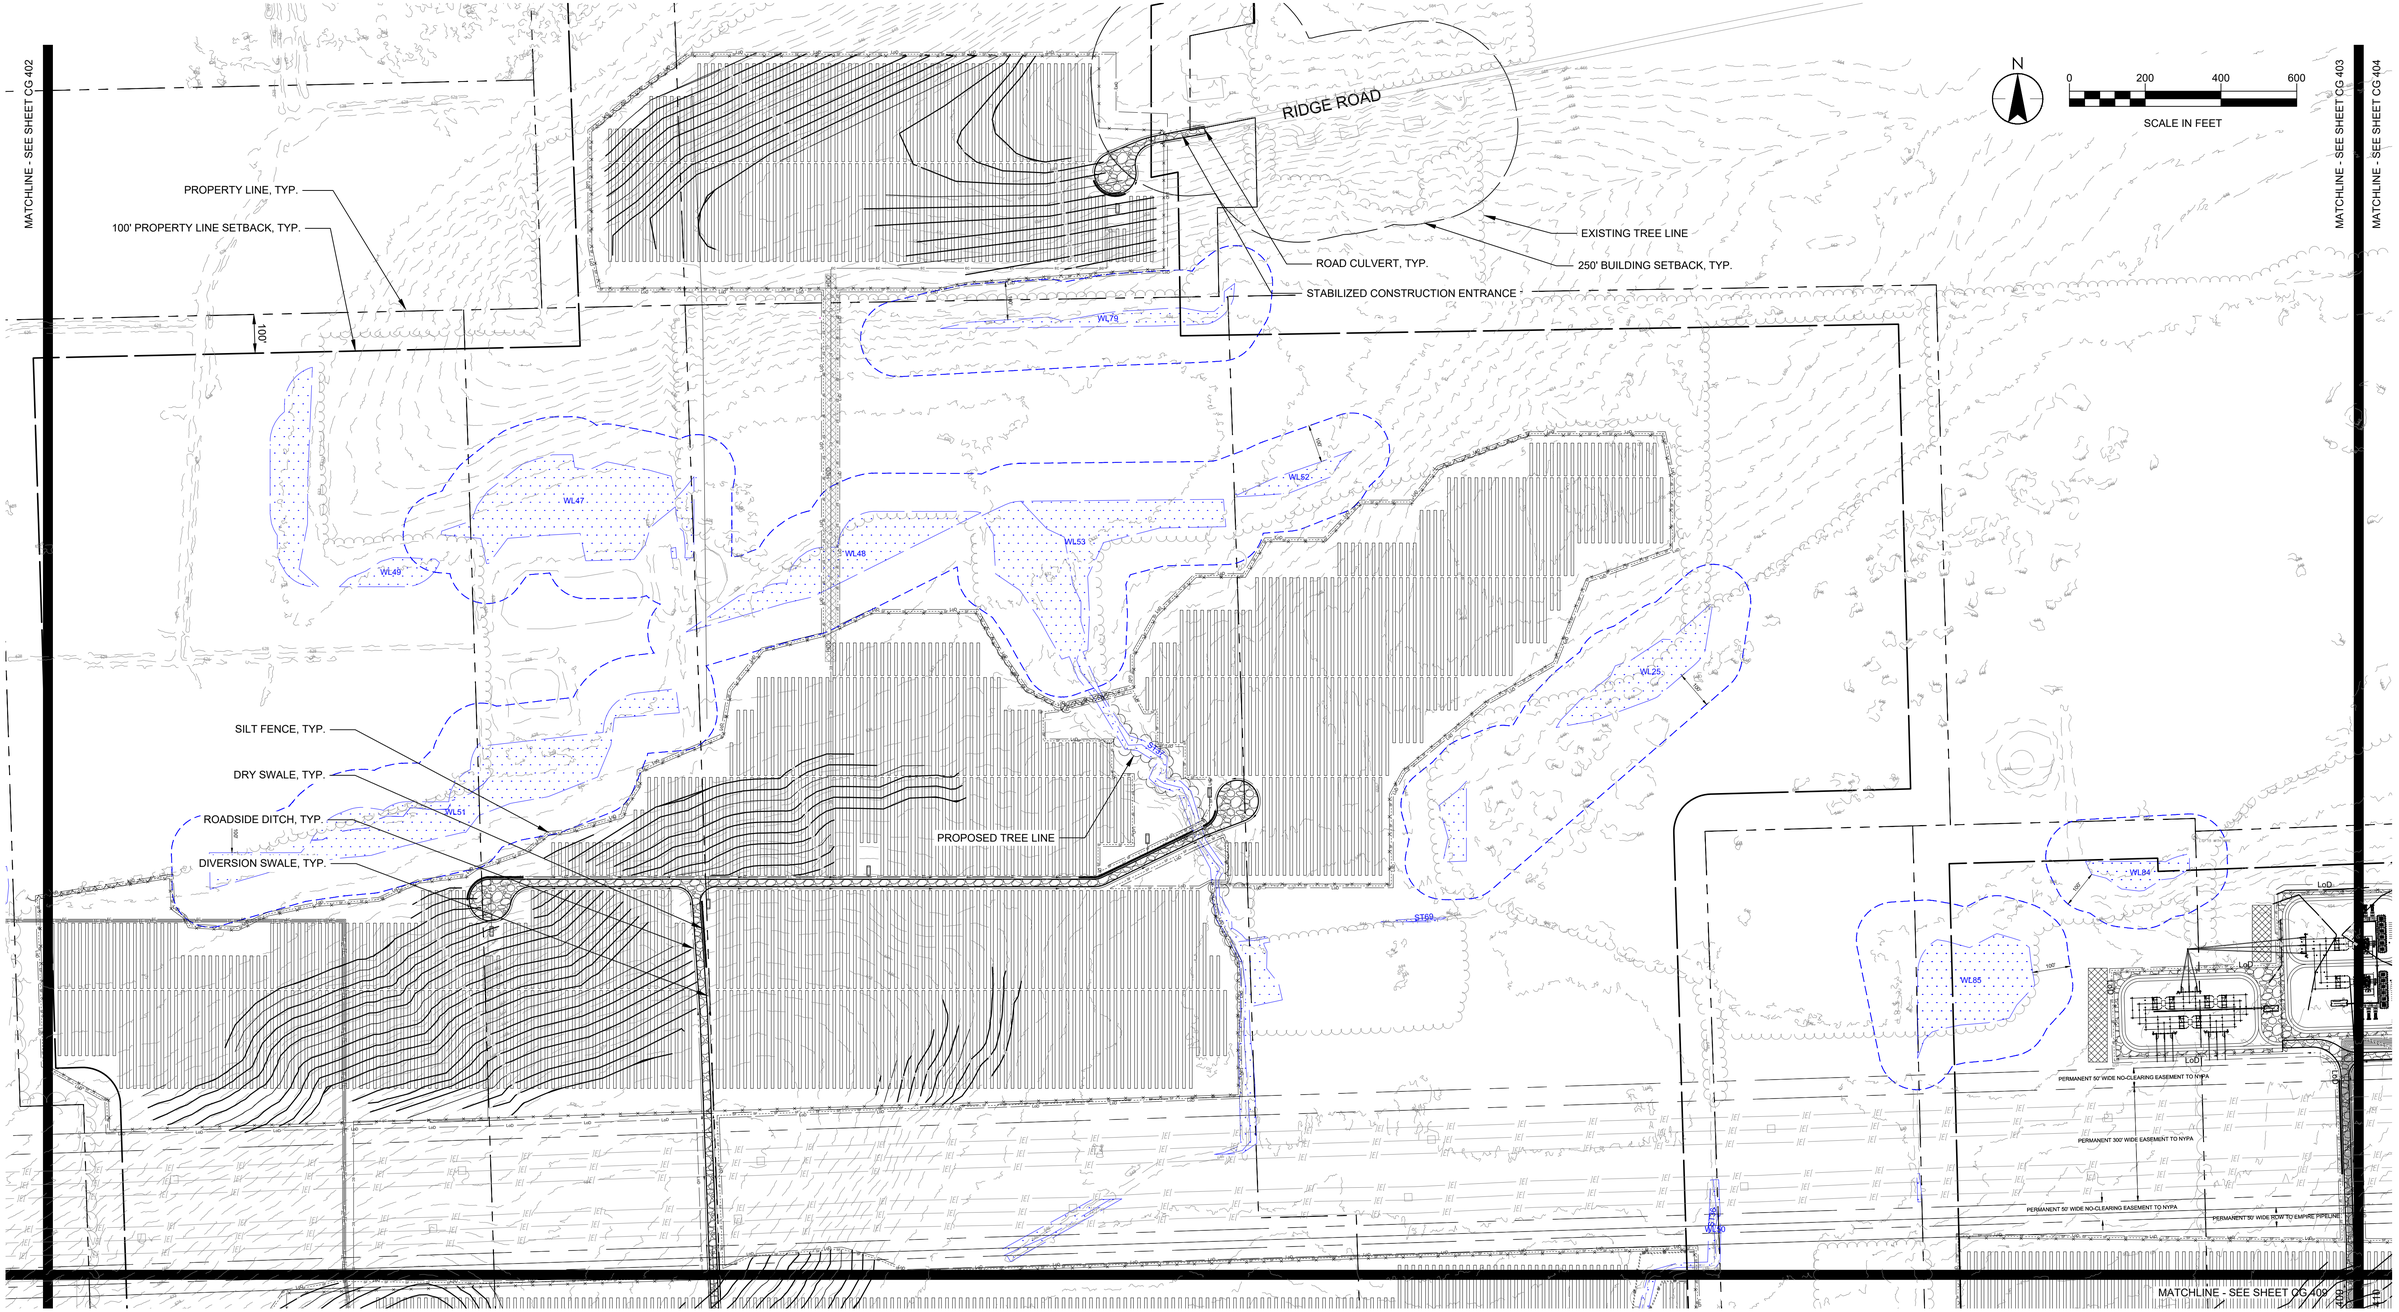

Revision	By	Appd.	YY.MM.DD

Issued	By	Appd.	YY.MM.DD
1 EXHIBIT 5: DESIGN DRAWINGS	MDF	TMP	21.05.21

GENERAL LEGEND

- PROPERTY LINE/RIGHT OF WAY
- SETBACK LINE
- EASEMENT
- WETLAND LIMITS
- EXISTING TREE LINE
- PROPOSED TREE LINE
- GRAVEL ACCESS ROAD
- LIMIT OF DISTURBANCE
- SILT FENCE
- FENCE WITH GATE
- ELECTRICAL CONDUIT LINE
- HORIZONTAL DIRECTIONAL DRILLING LIMIT
- PROPOSED LAYDOWN AREA

Stantec
61 Commercial Street, Suite 100
Rochester, New York
www.stantec.com

Copyright Reserved
The Contractor shall verify and be responsible for all dimensions. DO NOT scale the drawing - any errors or omissions shall be reported to Stantec without delay.
The Copyrights to all designs and drawings are the property of Stantec. Reproduction or use for any purpose other than that authorized by Stantec is forbidden.

Client/Project
HECATE ENERGY CIDER SOLAR LLC
500MW AC CIDER SOLAR FARM


OAKFIELD & ELBA, NY
GENESEE COUNTY, NY

File Name: CG403.dwg	TJC	TMP	MDF	20.12.04
	Dwn.	Chkd.	Dsgn.	YY.MM.DD

Title
DETAILED GRADING AND EROSION CONTROL PLAN

Project No.	Scale	
190502038	1"=200'	
Drawing No.	Sheet	Revision
CG 403	40 of 63	0

\\US1275-FP01\shared_projects\190502038\05_report_deliv\dwgs_design\CAD_figures\CG403.dwg
2021/05/21 1:58 PM By: Farmer, Matt
ORIGINAL SHEET - ANSI D

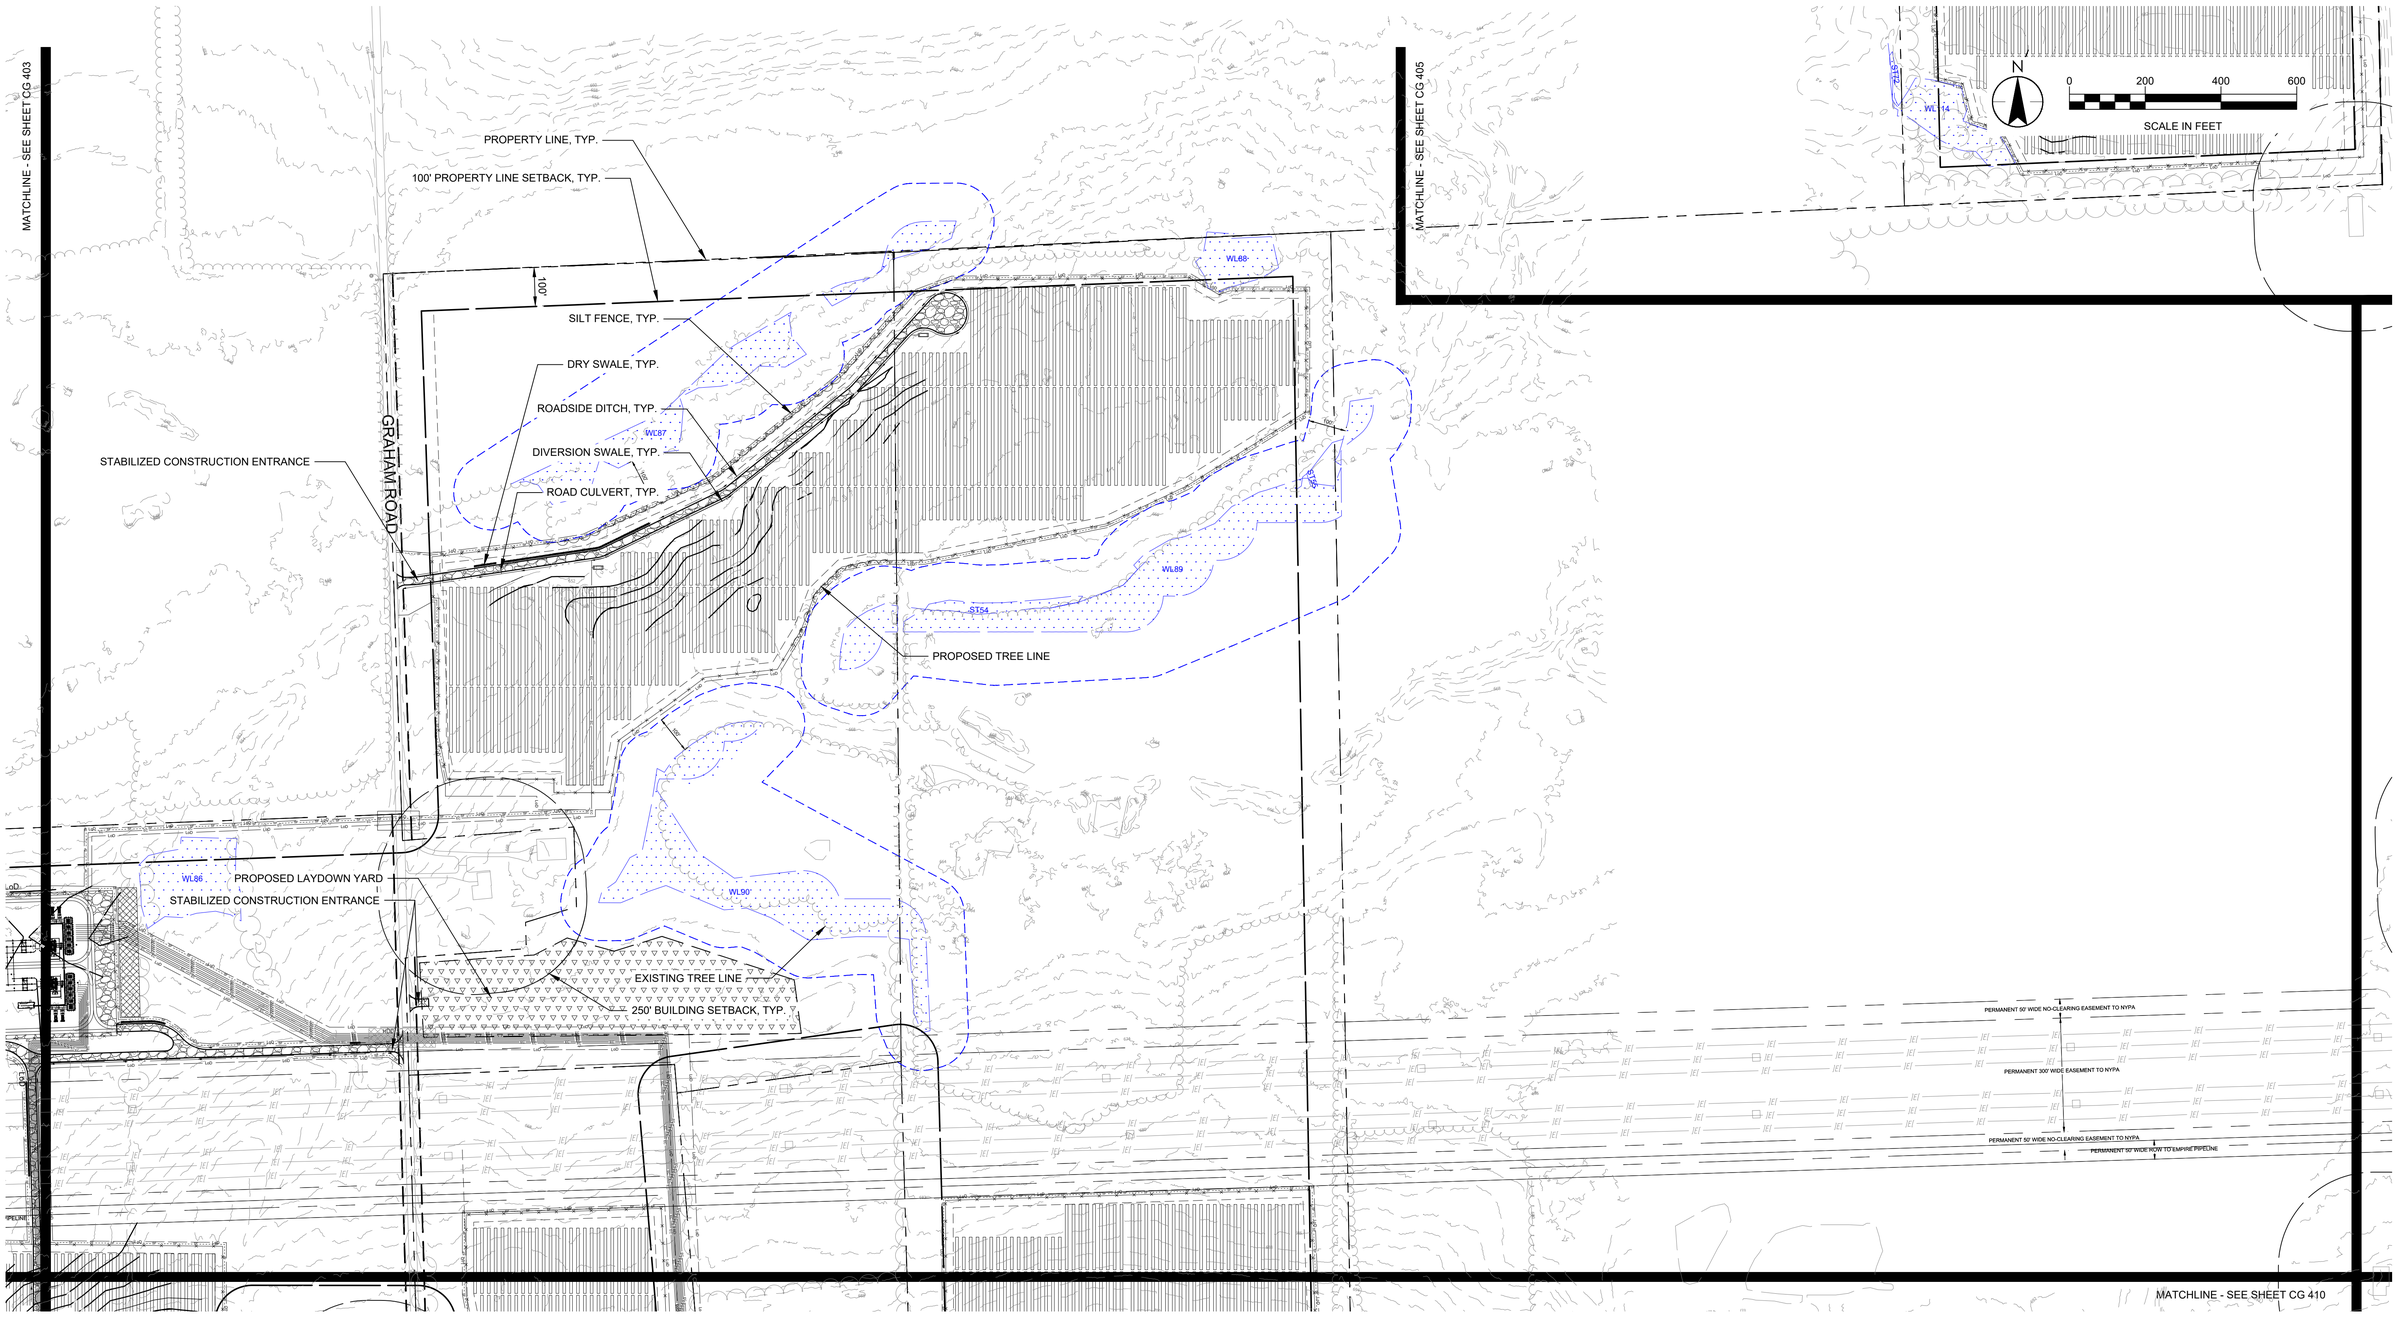

Revision	By	Appd.	YY.MM.DD
1 EXHIBIT 5: DESIGN DRAWINGS	MDF	TMP	21.05.21
Issued	By	Appd.	YY.MM.DD

GENERAL LEGEND

- PROPERTY LINE/RIGHT OF WAY
- SETBACK LINE
- EASEMENT
- WETLAND LIMITS
- EXISTING TREE LINE
- PROPOSED TREE LINE
- GRAVEL ACCESS ROAD
- LIMIT OF DISTURBANCE
- SILT FENCE
- FENCE WITH GATE
- ELECTRICAL CONDUIT LINE
- HORIZONTAL DIRECTIONAL DRILLING LIMIT
- PROPOSED LAYDOWN AREA

Stantec
61 Commercial Street, Suite 100
Rochester, New York
www.stantec.com

Copyright Reserved
The Contractor shall verify and be responsible for all dimensions. DO NOT scale the drawing - any errors or omissions shall be reported to Stantec without delay.
The Copyrights to all designs and drawings are the property of Stantec. Reproduction or use for any purpose other than that authorized by Stantec is forbidden.

Client/Project
HECATE ENERGY CIDER SOLAR LLC
500MW AC CIDER SOLAR FARM

OAKFIELD & ELBA, NY
GENESEE COUNTY, NY

File Name: CG404.dwg	TJC	TMP	MDF	20.12.04
	Dwn.	Chkd.	Dsgn.	YY.MM.DD

Title
DETAILED GRADING AND EROSION CONTROL PLAN

Project No.	Scale	
190502038	1"=200'	
Drawing No.	Sheet	Revision
CG 404	41 of 63	0

\\US1275-F02\shared_projects\190502038\05_report_data\cwgs_design\CAD_figures\CG404.dwg
2021/05/21 2:00 PM By: Former, Mel

ORIGINAL SHEET - ANSI D

N

0 200 400 600

SCALE IN FEET

RIDGE ROAD

RIDGE ROAD

QUAKER HILL ROAD (ROUTE 98)

PROPERTY LINE, TYP.

100' PROPERTY LINE SETBACK, TYP.

100'

SILT FENCE, TYP.

DRY SWALE, TYP.

ROADSIDE DITCH, TYP.

DIVERSION SWALE, TYP.

ROAD CULVERT, TYP.

PROPOSED TREE LINE

STABILIZED CONSTRUCTION ENTRANCE

EXISTING TREE LINE

250' BUILDING SETBACK, TYP.

MATCHLINE - SEE SHEET CG 404

MATCHLINE - SEE SHEET CG 404

MATCHLINE - SEE SHEET CG 406

Revision	By	Appd.	YY.MM.DD
1 EXHIBIT 5: DESIGN DRAWINGS	MDF	TMP	21.05.21
Issued	By	Appd.	YY.MM.DD

GENERAL LEGEND

- PROPERTY LINE/RIGHT OF WAY
- SETBACK LINE
- EASEMENT
- WETLAND LIMITS
- EXISTING TREE LINE
- PROPOSED TREE LINE
- GRAVEL ACCESS ROAD
- LIMIT OF DISTURBANCE
- SILT FENCE
- FENCE WITH GATE
- ELECTRICAL CONDUIT LINE
- HORIZONTAL DIRECTIONAL DRILLING LIMIT
- PROPOSED LAYDOWN AREA

Stantec
61 Commercial Street, Suite 100
Rochester, New York
www.stantec.com

Copyright Reserved
The Contractor shall verify and be responsible for all dimensions. DO NOT scale the drawing - any errors or omissions shall be reported to Stantec without delay.
The Copyrights to all designs and drawings are the property of Stantec. Reproduction or use for any purpose other than that authorized by Stantec is forbidden.

Client/Project
HECATE ENERGY CIDER SOLAR LLC
500MW AC CIDER SOLAR FARM

OAKFIELD & ELBA, NY
GENESEE COUNTY, NY


File Name: CG405.dwg | TJC Dwn. | TMP Chkd. | MDF Dsgn. | 20.12.04 YY.MM.DD

Title
DETAILED GRADING AND EROSION CONTROL PLAN

Project No.	Scale	
190502038	1"=200'	
Drawing No.	Sheet	Revision
CG 405	42 of 63	0

\\US1275-FP02\stored_projects\A190502038\05_report_data\A1\dwgs_design\CAD_figures\CG405.dwg
2021/05/21 2:03 PM By: Former, Mel

ORIGINAL SHEET - ANSI D

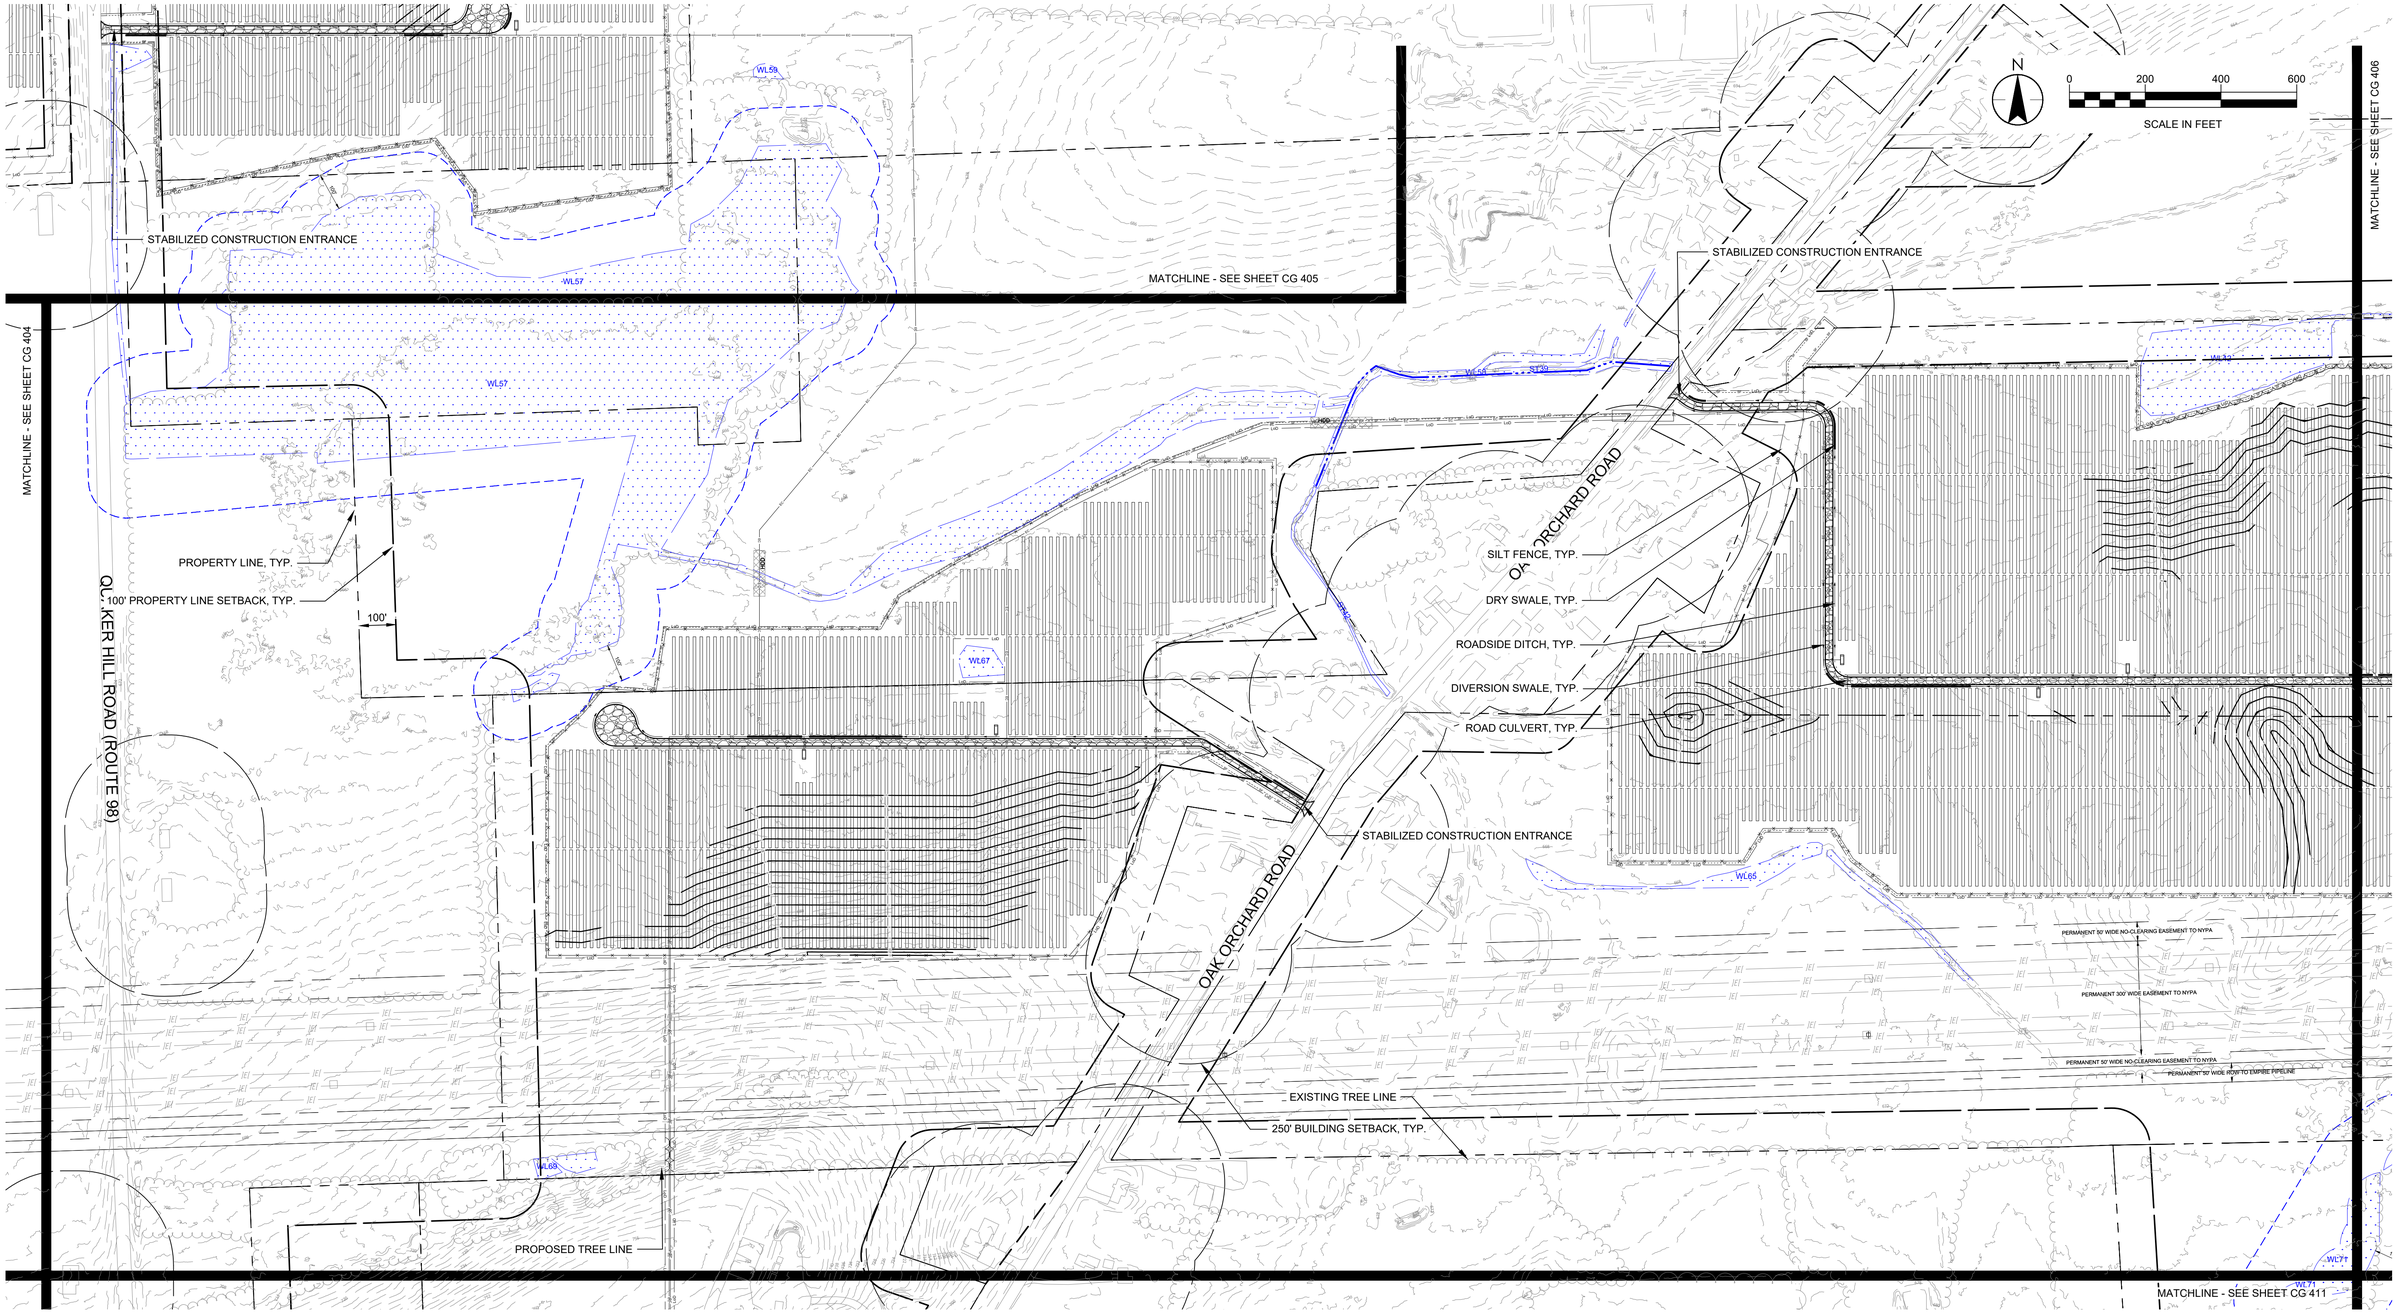

Revision	By	Appd.	YY.MM.DD

Issued	By	Appd.	YY.MM.DD
1 EXHIBIT 5: DESIGN DRAWINGS	MDF	TMP	21.05.21

GENERAL LEGEND

- PROPERTY LINE/RIGHT OF WAY
- SETBACK LINE
- EASEMENT
- WETLAND LIMITS
- EXISTING TREE LINE
- PROPOSED TREE LINE
- GRAVEL ACCESS ROAD
- LIMIT OF DISTURBANCE
- SILT FENCE
- FENCE WITH GATE
- ELECTRICAL CONDUIT LINE
- HORIZONTAL DIRECTIONAL DRILLING LIMIT
- PROPOSED LAYDOWN AREA

Stantec
61 Commercial Street, Suite 100
Rochester, New York
www.stantec.com

Copyright Reserved
The Contractor shall verify and be responsible for all dimensions. DO NOT scale the drawing - any errors or omissions shall be reported to Stantec without delay.
The Copyrights to all designs and drawings are the property of Stantec. Reproduction or use for any purpose other than that authorized by Stantec is forbidden.

Client/Project
HECATE ENERGY CIDER SOLAR LLC
500MW AC CIDER SOLAR FARM

OAKFIELD & ELBA, NY
GENESEE COUNTY, NY

File Name: CG406.dwg	TJC	TMP	MDF	20.12.04
	Dwn.	Chkd.	Dsgn.	YY.MM.DD

Title
DETAILED GRADING AND EROSION CONTROL PLAN

Project No.	Scale	
190502038	1"=200'	
Drawing No.	Sheet	Revision
CG 406	43 of 63	0

\\US1275-FP03\stand_projects\1905\02038\05_report_data\v1\rwgs_design\CAD_figures\CG406.dwg
2021/05/21 12:06 PM By: Former, Mel

ORIGINAL SHEET - ANSI D

MATCHLINE - SEE SHEET CG 406

PROPERTY LINE, TYP.

100' PROPERTY LINE SETBACK, TYP.

PROPOSED TREE LINE

SILT FENCE, TYP.

DRY SWALE, TYP.

ROADSIDE DITCH, TYP.

DIVERSION SWALE, TYP.

ROAD CULVERT, TYP.

EXISTING TREE LINE

PERMANENT 50' WIDE NO-CLEARING EASEMENT TO NYPA

PERMANENT 300' WIDE EASEMENT TO NYPA

PERMANENT 50' WIDE NO-CLEARING EASEMENT TO NYPA

PERMANENT 50' WIDE ROW TO EMPIRE PIPELINE

MATCHLINE - SEE SHEET CG 413

N

0 200 400 600

SCALE IN FEET

Revision	By	Appd.	YY.MM.DD
1 EXHIBIT 5: DESIGN DRAWINGS	MDF	TMP	21.05.21
Issued	By	Appd.	YY.MM.DD

GENERAL LEGEND

- PROPERTY LINE/RIGHT OF WAY
- SETBACK LINE
- EASEMENT
- WETLAND LIMITS
- EXISTING TREE LINE
- PROPOSED TREE LINE
- GRAVEL ACCESS ROAD
- LIMIT OF DISTURBANCE
- SILT FENCE
- FENCE WITH GATE
- ELECTRICAL CONDUIT LINE
- HORIZONTAL DIRECTIONAL DRILLING LIMIT
- PROPOSED LAYDOWN AREA

Stantec
61 Commercial Street, Suite 100
Rochester, New York
www.stantec.com

Copyright Reserved
The Contractor shall verify and be responsible for all dimensions. DO NOT scale the drawing - any errors or omissions shall be reported to Stantec without delay.
The Copyrights to all designs and drawings are the property of Stantec. Reproduction or use for any purpose other than that authorized by Stantec is forbidden.

Client/Project
HECATE ENERGY CIDER SOLAR LLC
500MW AC CIDER SOLAR FARM

OAKFIELD & ELBA, NY
GENESEE COUNTY, NY


File Name: CG407.dwg	TJC	TMP	MDF	20.12.04
	Dwn.	Chkd.	Dsgn.	YY.MM.DD

Title
DETAILED GRADING AND EROSION CONTROL PLAN

Project No.	Scale	
190502038	1"=200'	
Drawing No.	Sheet	Revision
CG 407	44 of 63	0

\\US1275-F02\shared_projects\190502038\05_report_dell\r\dwgs_design\CAD_figures\CG407.dwg
2021/05/21 12:06 PM By: Former, Mel

ORIGINAL SHEET - ANSI D

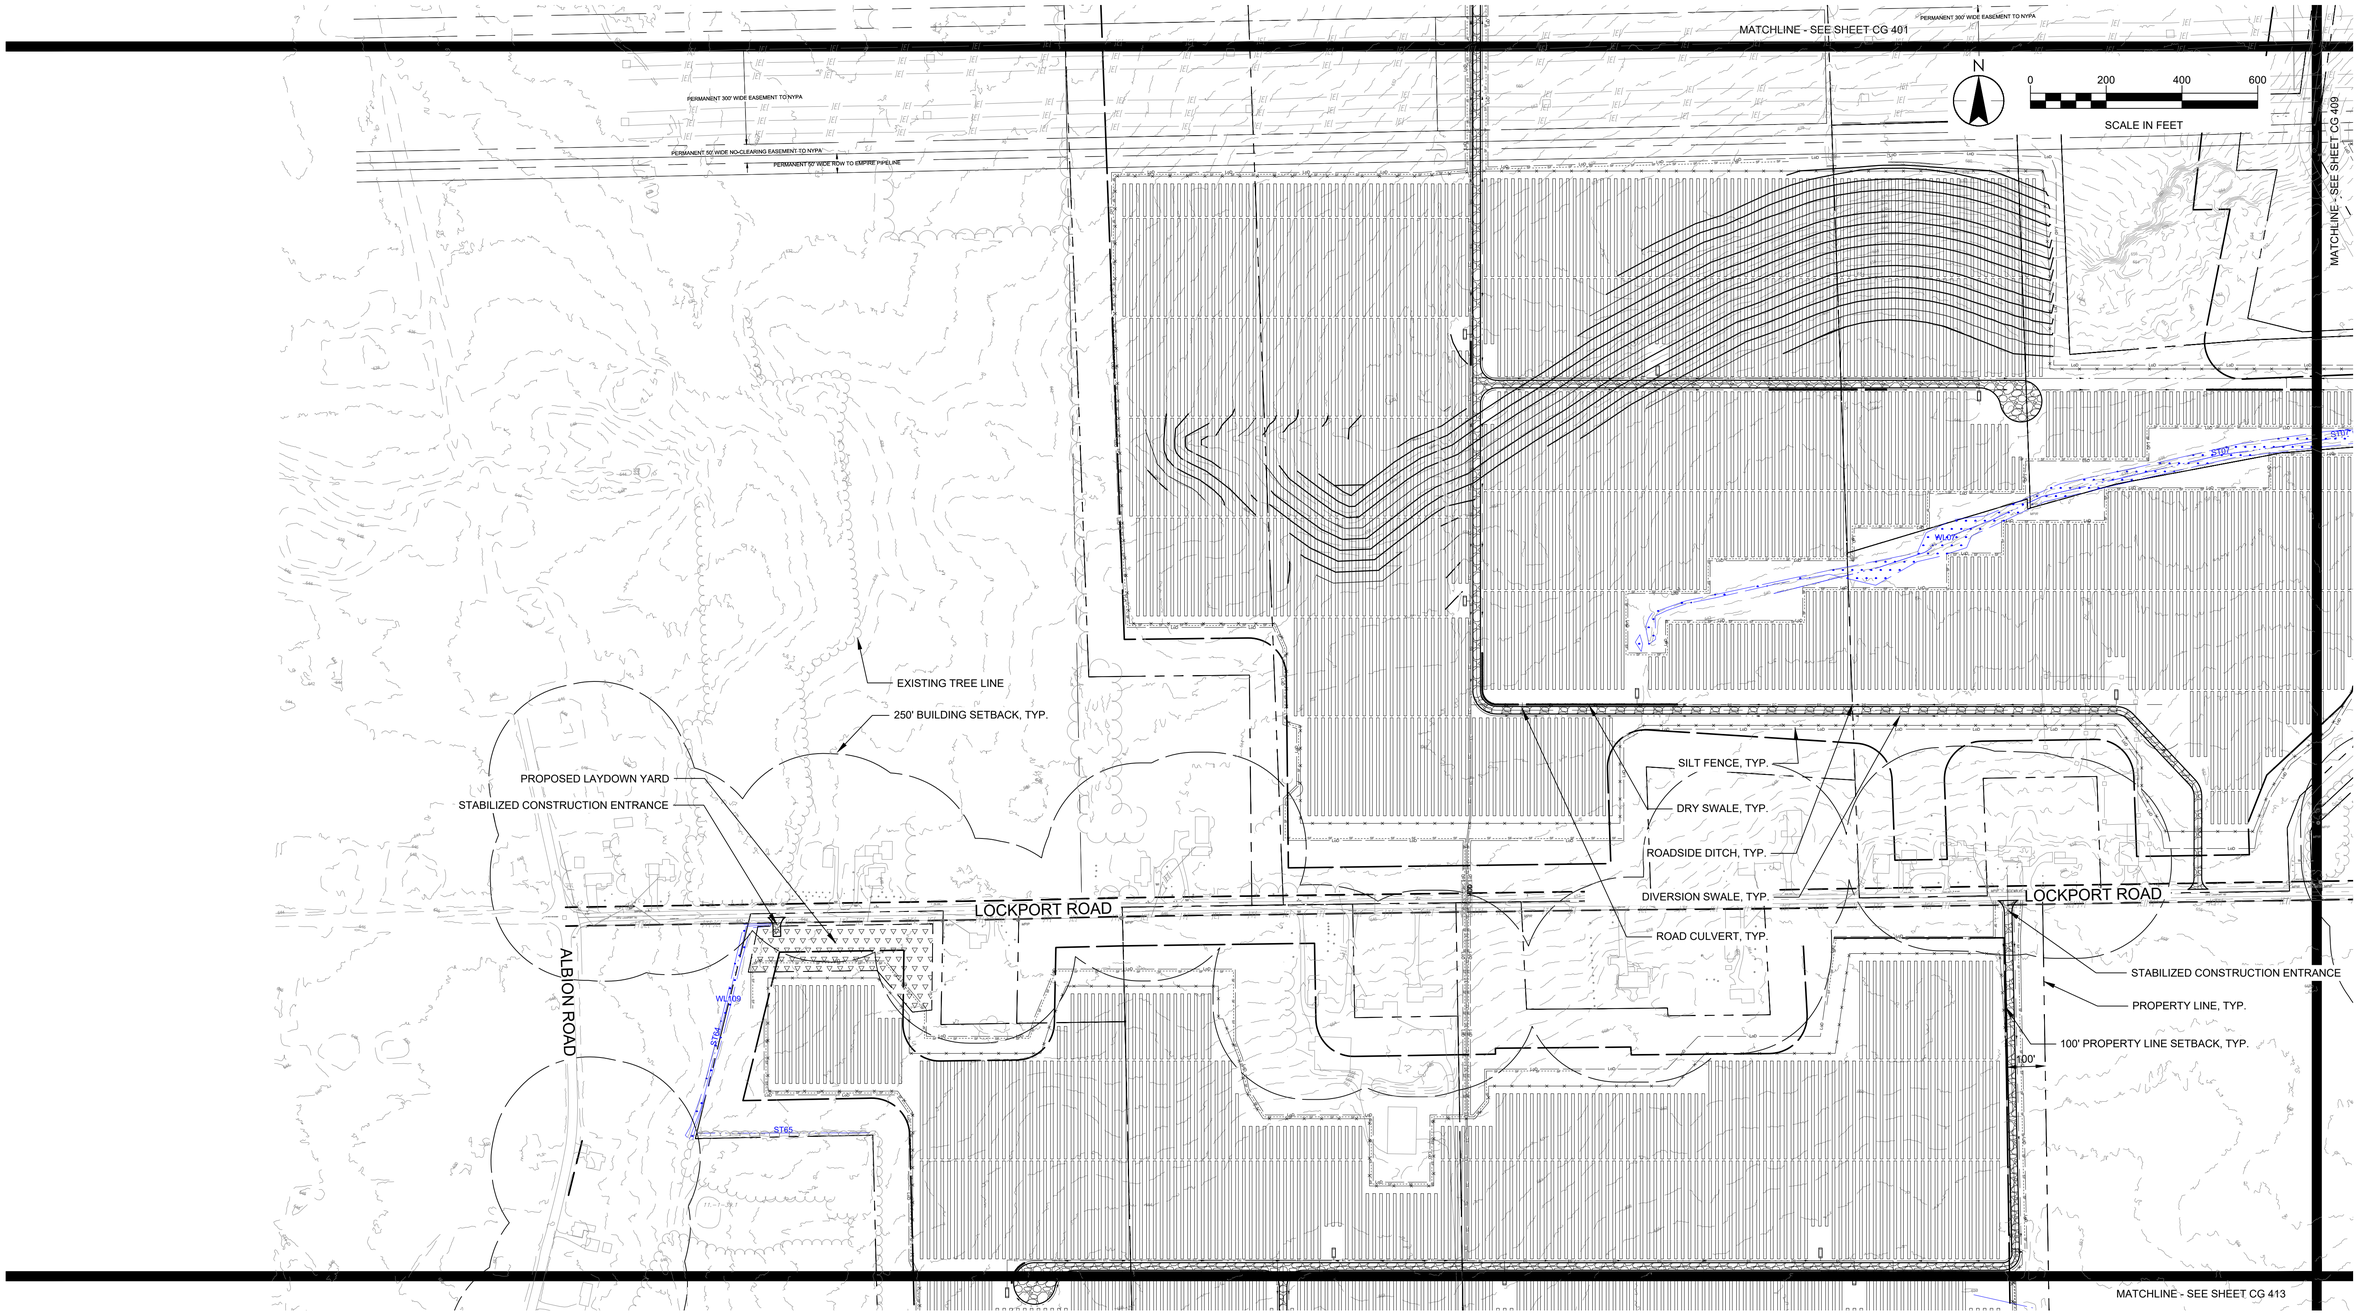

Revision	By	Appd.	YY.MM.DD
1 EXHIBIT 5: DESIGN DRAWINGS	MDF	TMP	21.05.21
Issued	By	Appd.	YY.MM.DD

GENERAL LEGEND

- PROPERTY LINE/RIGHT OF WAY
- SETBACK LINE
- EASEMENT
- WETLAND LIMITS
- EXISTING TREE LINE
- PROPOSED TREE LINE
- GRAVEL ACCESS ROAD
- LIMIT OF DISTURBANCE
- SILT FENCE
- FENCE WITH GATE
- ELECTRICAL CONDUIT LINE
- HORIZONTAL DIRECTIONAL DRILLING LIMIT
- PROPOSED LAYDOWN AREA

Stantec
61 Commercial Street, Suite 100
Rochester, New York
www.stantec.com

Copyright Reserved
The Contractor shall verify and be responsible for all dimensions. DO NOT scale the drawing - any errors or omissions shall be reported to Stantec without delay.
The Copyrights to all designs and drawings are the property of Stantec. Reproduction or use for any purpose other than that authorized by Stantec is forbidden.

Client/Project
HECATE ENERGY CIDER SOLAR LLC
500MW AC CIDER SOLAR FARM

OAKFIELD & ELBA, NY
GENESEE COUNTY, NY

File Name: CG408.dwg	TJC	TMP	MDF	20.12.04
	Dwn.	Chkd.	Dsgn.	YY.MM.DD

Title
DETAILED GRADING AND EROSION CONTROL PLAN

Project No.	Scale	
190502038	1"=200'	
Drawing No.	Sheet	Revision
CG 408	45 of 63	0

\\IS1275-f07\shared_projects\190502038\05_report_data\cdwgs_design\CAD_figures\CG408.dwg
2021/05/21 2:08 PM By: Farmer, Matt

ORIGINAL SHEET - ANSI D

MATCHLINE - SEE SHEET CG 402

MATCHLINE - SEE SHEET CG 408

MATCHLINE - SEE SHEET CG 410

N

0 200 400 600

SCALE IN FEET

PERMANENT 50' WIDE NO-CLEARING EASEMENT TO NYPA

ST08

WL10

WL09

ST05

WL08

ST07

WL07

PROPOSED TREE LINE

PROPOSED LAYDOWN YARD

30' WIDE ACCESS EASEMENT TO NYPA TO BE RELOCATED

20' WIDE ACCESS EASEMENT TO NYPA

EXISTING TREE LINE

250' BUILDING SETBACK, TYP.

FISHER ROAD

LOCKPORT ROAD

100'

PROPERTY LINE, TYP.

100' PROPERTY LINE SETBACK, TYP.

WL11

WL11.10

LOCKPORT ROAD

WL13

STABILIZED CONSTRUCTION ENTRANCE

SILT FENCE, TYP.

ROADSIDE DITCH, TYP.

DRY SWALE, TYP.

DIVERSION SWALE, TYP.

ROAD CULVERT, TYP.

WL14

STABILIZED CONSTRUCTION ENTRANCE

FISHER ROAD

MATCHLINE - SEE SHEET CG 414

Revision	By	Appd.	YY.MM.DD
1 EXHIBIT S: DESIGN DRAWINGS	MDF	TMP	21.05.21
Issued	By	Appd.	YY.MM.DD

GENERAL LEGEND

- PROPERTY LINE/RIGHT OF WAY
- SETBACK LINE
- EASEMENT
- WETLAND LIMITS
- EXISTING TREE LINE
- PROPOSED TREE LINE
- GRAVEL ACCESS ROAD
- LIMIT OF DISTURBANCE
- SILT FENCE
- FENCE WITH GATE
- ELECTRICAL CONDUIT LINE
- HORIZONTAL DIRECTIONAL DRILLING LIMIT
- PROPOSED LAYDOWN AREA

Stantec

61 Commercial Street, Suite 100
Rochester, New York
www.stantec.com

Copyright Reserved

The Contractor shall verify and be responsible for all dimensions. DO NOT scale the drawing - any errors or omissions shall be reported to Stantec without delay.
The Copyrights to all designs and drawings are the property of Stantec. Reproduction or use for any purpose other than that authorized by Stantec is forbidden.

Client/Project

HECATE ENERGY CIDER SOLAR LLC
500MW AC CIDER SOLAR FARM

OAKFIELD & ELBA, NY
GENESEE COUNTY, NY

File Name: CG409.dwg	TJC	TMP	MDF	20.12.04
	Dwn.	Chkd.	Dsgn.	YY.MM.DD


Title

DETAILED GRADING AND EROSION CONTROL PLAN

Project No.	Scale	
190502038	1"=200'	
Drawing No.	Sheet	Revision
CG 409	46 of 63	0

\\US1275-F02\shared_projects\190502038\05_report_plate\dwgs_design\CAD_figures\CG409.dwg
2021/05/21 3:27 PM By: Farmer, Matt

ORIGINAL SHEET - ANSI D

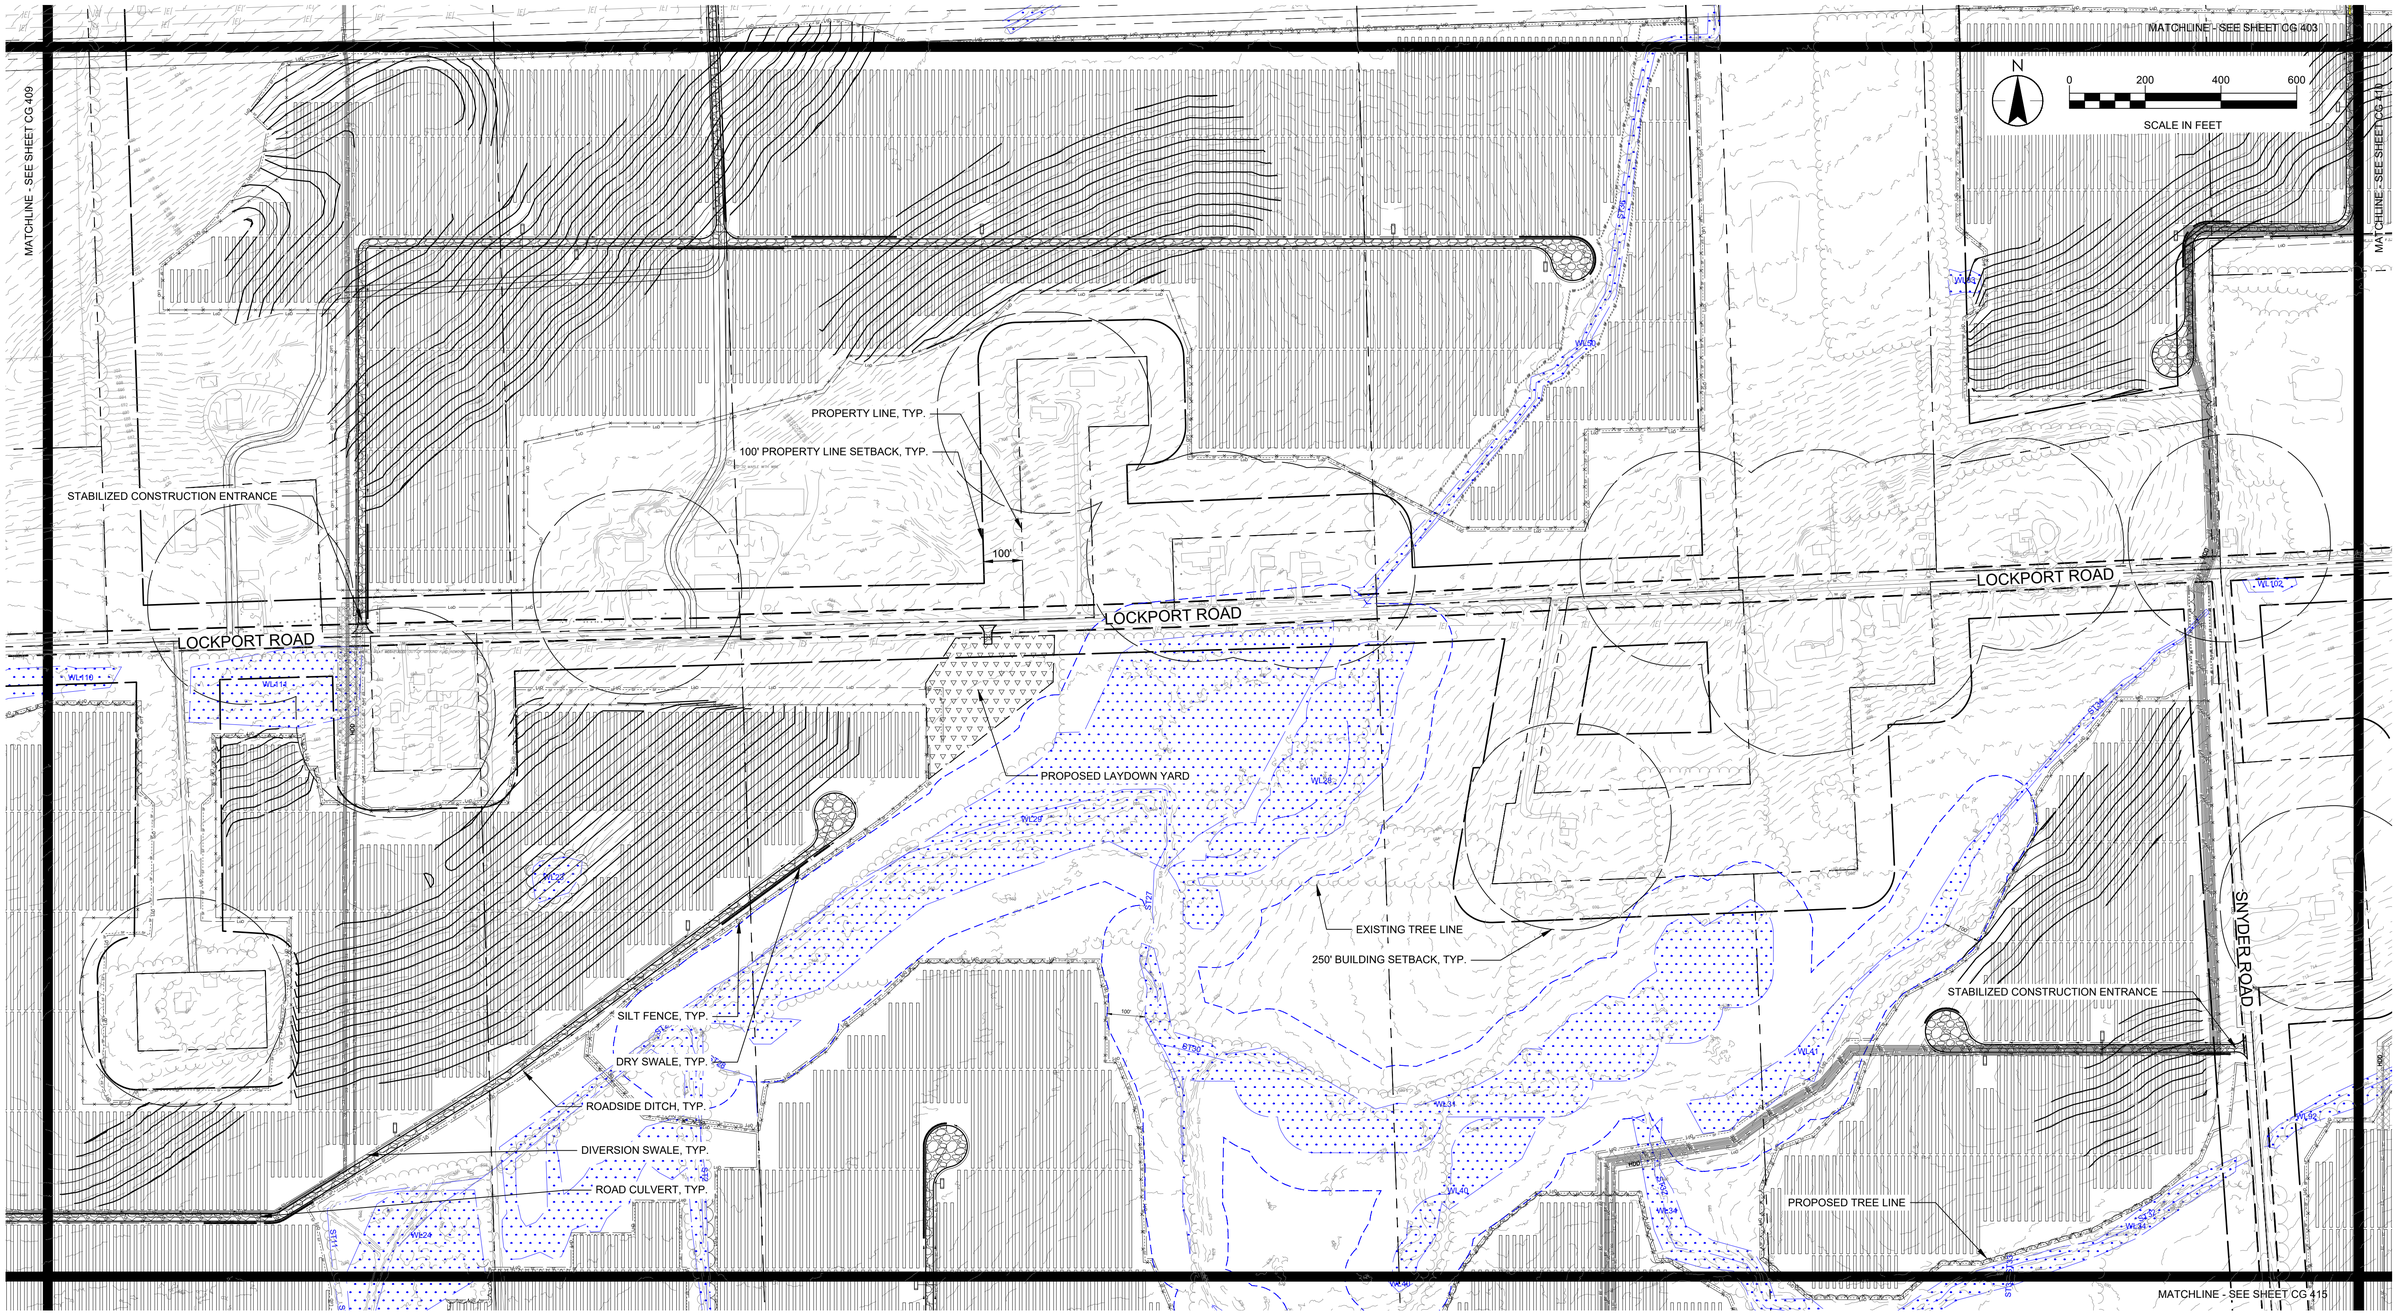

Revision	By	Appd.	YY.MM.DD
1 EXHIBIT S: DESIGN DRAWINGS	MDF	TMP	21.05.21
Issued	By	Appd.	YY.MM.DD

GENERAL LEGEND

- PROPERTY LINE/RIGHT OF WAY
- SETBACK LINE
- EASEMENT
- WETLAND LIMITS
- EXISTING TREE LINE
- PROPOSED TREE LINE
- GRAVEL ACCESS ROAD
- LIMIT OF DISTURBANCE
- SILT FENCE
- FENCE WITH GATE
- ELECTRICAL CONDUIT LINE
- HORIZONTAL DIRECTIONAL DRILLING LIMIT
- PROPOSED LAYDOWN AREA

Stantec
61 Commercial Street, Suite 100
Rochester, New York
www.stantec.com

Copyright Reserved
The Contractor shall verify and be responsible for all dimensions. DO NOT scale the drawing - any errors or omissions shall be reported to Stantec without delay.
The Copyrights to all designs and drawings are the property of Stantec. Reproduction or use for any purpose other than that authorized by Stantec is forbidden.

Client/Project
HECATE ENERGY CIDER SOLAR LLC
500MW AC CIDER SOLAR FARM

OAKFIELD & ELBA, NY
GENESEE COUNTY, NY

File Name: CG410.dwg	TJC Dwn.	TMP Chkd.	MDF Dsgn.	20.12.04 YY.MM.DD

Title
DETAILED GRADING AND EROSION CONTROL PLAN

Project No.	Scale	
190502038	1"=200'	
Drawing No.	Sheet	Revision
CG 410	47 of 63	0

\\US1275-F02\shared_projects\190502038\05_report_delin\dwg_design\CAD_figures\CG410.dwg
2021/05/21 2:12 PM By: Farmer, Matt

ORIGINAL SHEET - ANSI D

MATCHLINE - SEE SHEET CG 404

MATCHLINE - SEE SHEET CG 410

MATCHLINE - SEE SHEET CG 412

MATCHLINE - SEE SHEET CG 417

N

0 200 400 600

SCALE IN FEET

GRAHAM ROAD

LOCKPORT ROAD

LOCKPORT ROAD

LOCKPORT ROAD

STABILIZED CONSTRUCTION ENTRANCE

STABILIZED CONSTRUCTION ENTRANCE

EXISTING TREE LINE

250' BUILDING SETBACK, TYP.

PROPOSED TREE LINE

SILT FENCE, TYP.

DRY SWALE, TYP.

ROADSIDE DITCH, TYP.

DIVERSION SWALE, TYP.

ROAD CULVERT, TYP.

PROPERTY LINE, TYP.

100' PROPERTY LINE SETBACK, TYP.

100'

WL-02

WL-03

ST-53

WL-30

WL-02

Revision	By	Appd.	YY.MM.DD

Issued	By	Appd.	YY.MM.DD
1 EXHIBIT S: DESIGN DRAWINGS	MDF	TMP	21.05.21

GENERAL LEGEND

- PROPERTY LINE/RIGHT OF WAY
- SETBACK LINE
- EASEMENT
- WETLAND LIMITS
- EXISTING TREE LINE
- PROPOSED TREE LINE
- GRAVEL ACCESS ROAD
- LIMIT OF DISTURBANCE
- SILT FENCE
- FENCE WITH GATE
- ELECTRICAL CONDUIT LINE
- HORIZONTAL DIRECTIONAL DRILLING LIMIT
- PROPOSED LAYDOWN AREA

Stantec
61 Commercial Street, Suite 100
Rochester, New York
www.stantec.com

Copyright Reserved
The Contractor shall verify and be responsible for all dimensions. DO NOT scale the drawing - any errors or omissions shall be reported to Stantec without delay.
The Copyrights to all designs and drawings are the property of Stantec. Reproduction or use for any purpose other than that authorized by Stantec is forbidden.

Client/Project
HECATE ENERGY CIDER SOLAR LLC
500MW AC CIDER SOLAR FARM

OAKFIELD & ELBA, NY
GENESEE COUNTY, NY


File Name: CG411.dwg	TJC	TMP	MDF	20.12.04
	Dwn.	Chkd.	Dsgn.	YY.MM.DD

Title
DETAILED GRADING AND EROSION CONTROL PLAN

Project No.	Scale	
190502038	1"=200'	
Drawing No.	Sheet	Revision
CG 411	48 of 63	0

\\US1275-F02-shared_projects\190502038\05_report_data\cwgz_design\CAD_figures\CG411.dwg
2021/05/21 2:14 PM By: Former, Mel

ORIGINAL SHEET - ANSI D

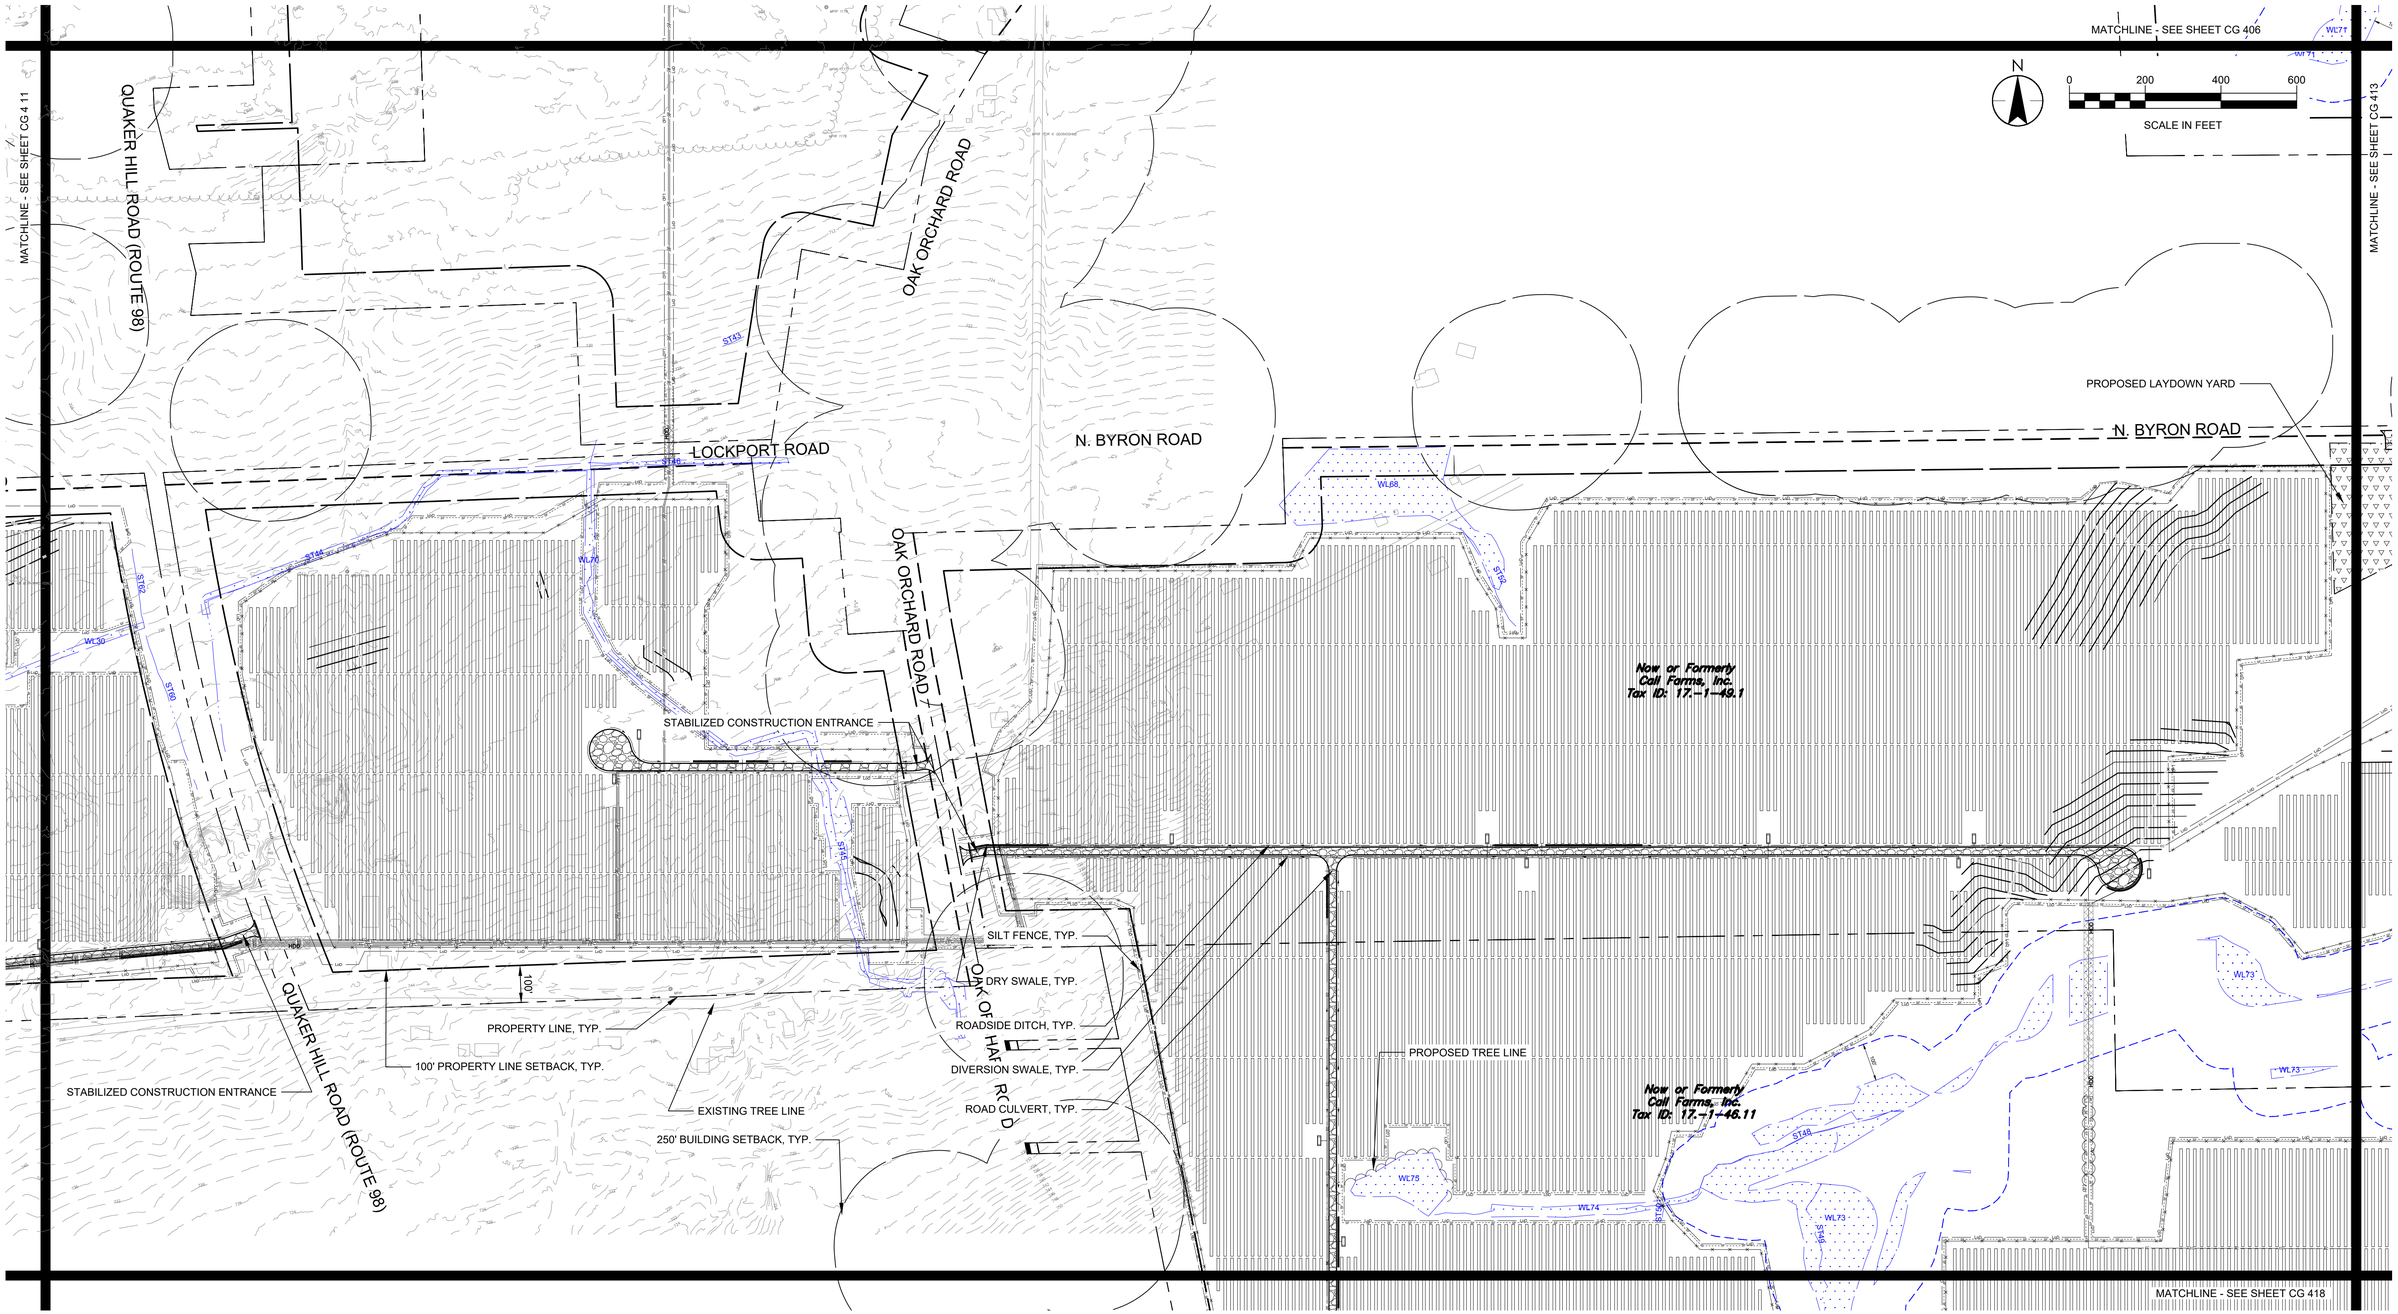

Revision	By	Appd.	YY.MM.DD

Issued	By	Appd.	YY.MM.DD
1 EXHIBIT S: DESIGN DRAWINGS	MDF	TMP	21.05.21

GENERAL LEGEND

- PROPERTY LINE/RIGHT OF WAY
- SETBACK LINE
- EASEMENT
- WETLAND LIMITS
- EXISTING TREE LINE
- PROPOSED TREE LINE
- GRAVEL ACCESS ROAD
- LIMIT OF DISTURBANCE
- SILT FENCE
- FENCE WITH GATE
- ELECTRICAL CONDUIT LINE
- HORIZONTAL DIRECTIONAL DRILLING LIMIT
- PROPOSED LAYDOWN AREA

Stantec
61 Commercial Street, Suite 100
Rochester, New York
www.stantec.com

Copyright Reserved
The Contractor shall verify and be responsible for all dimensions. DO NOT scale the drawing - any errors or omissions shall be reported to Stantec without delay.
The Copyrights to all designs and drawings are the property of Stantec. Reproduction or use for any purpose other than that authorized by Stantec is forbidden.

Client/Project
HECATE ENERGY CIDER SOLAR LLC
500MW AC CIDER SOLAR FARM

OAKFIELD & ELBA, NY
GENESEE COUNTY, NY

File Name: CG412.dwg	TJC	TMP	MDF	20.12.04
	Dwn.	Chkd.	Dsgn.	YY.MM.DD

Title
DETAILED GRADING AND EROSION CONTROL PLAN

Project No.	Scale	
190502038	1"=200'	
Drawing No.	Sheet	Revision
CG 412	49 of 63	0

\\US1275-F02\shared_projects\190502038\05_report_data\cwgz_design\CAD_figures\CG412.dwg
2021/05/21 2:18 PM By: Former, Mat

ORIGINAL SHEET - ANSI D